OPTION 1

SOUTHERN AVENUE
STAPLEY DRIVE
N
SCALE: 1" = 50'

STAPLEY DRIVE
S DORAN
SOUTHERN AVENUE
S SPUR
N
SCALE: 1" = 50'

OPTION 1

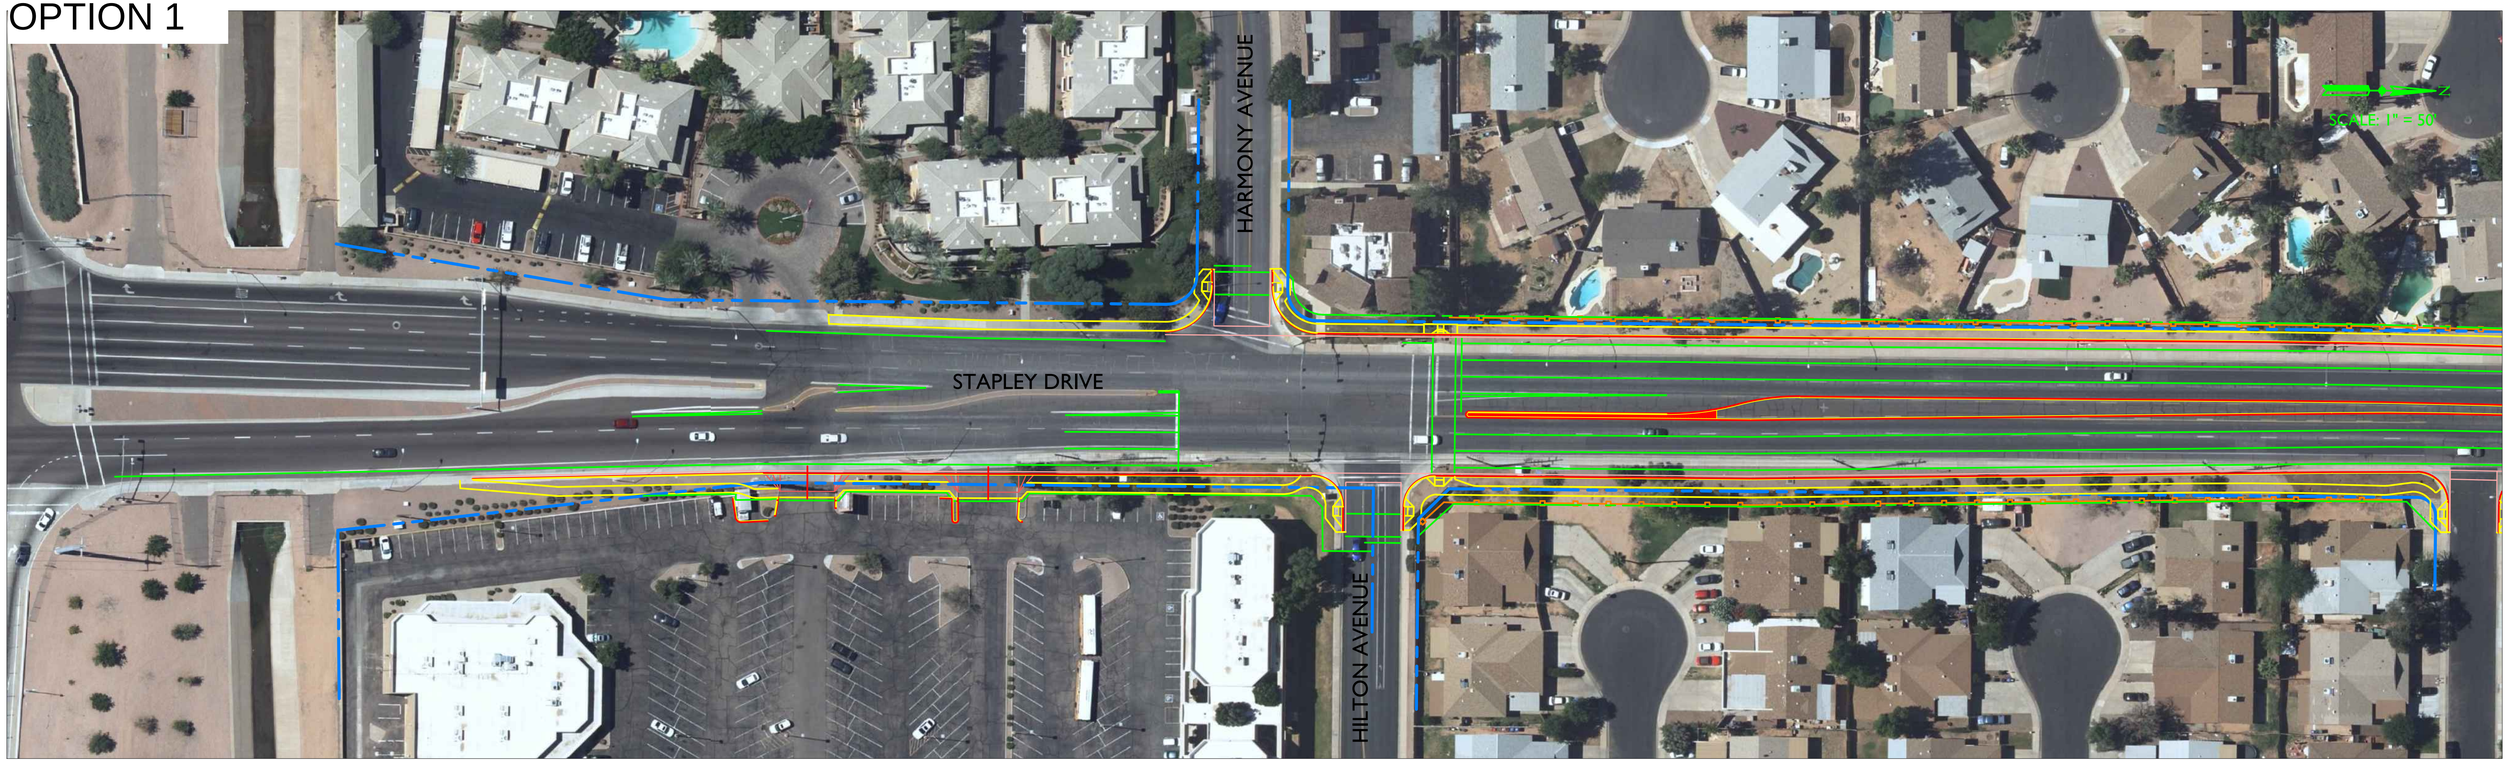
HARMONY AVENUE
STAPLEY DRIVE
HILTON AVENUE
SCALE: 1" = 50'

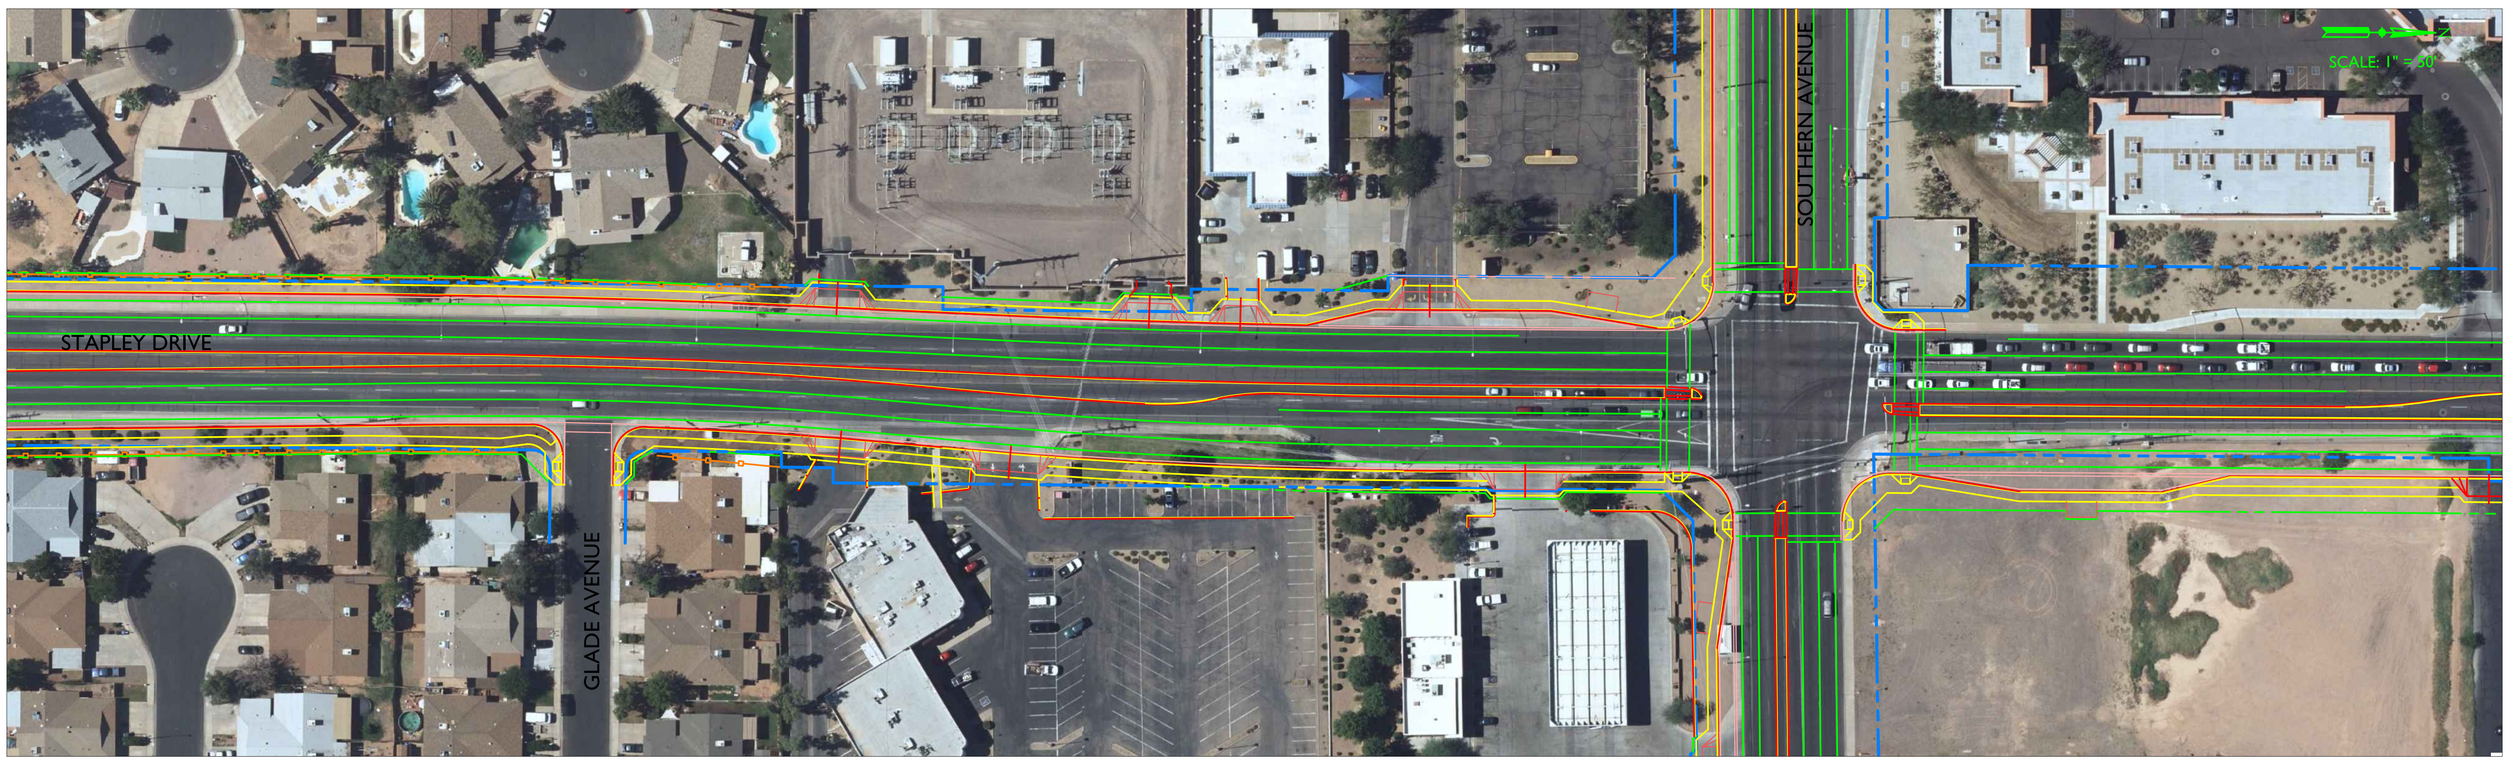
STAPLEY DRIVE
GLADE AVENUE
SOUTHERN AVENUE
SCALE: 1" = 50'

OPTION 1

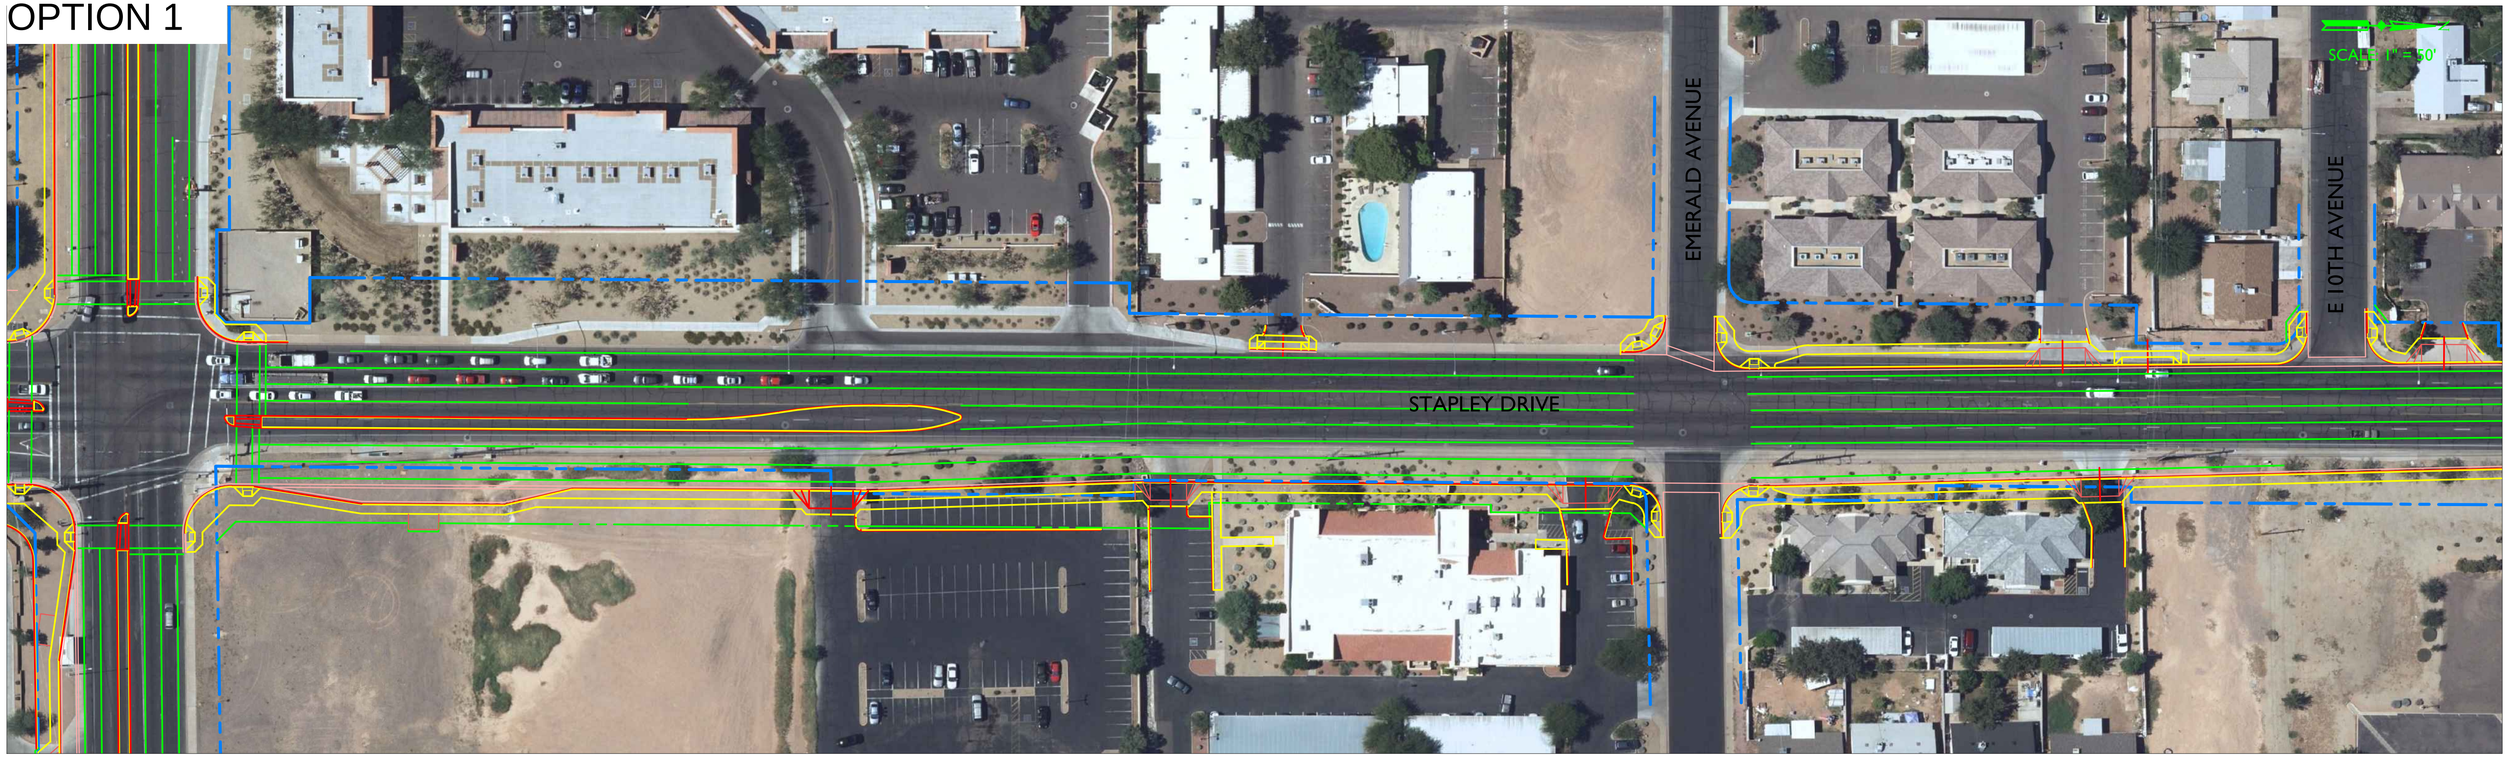
SCALE: 1" = 50'
EMERALD AVENUE
E 10TH AVENUE
STAPLEY DRIVE

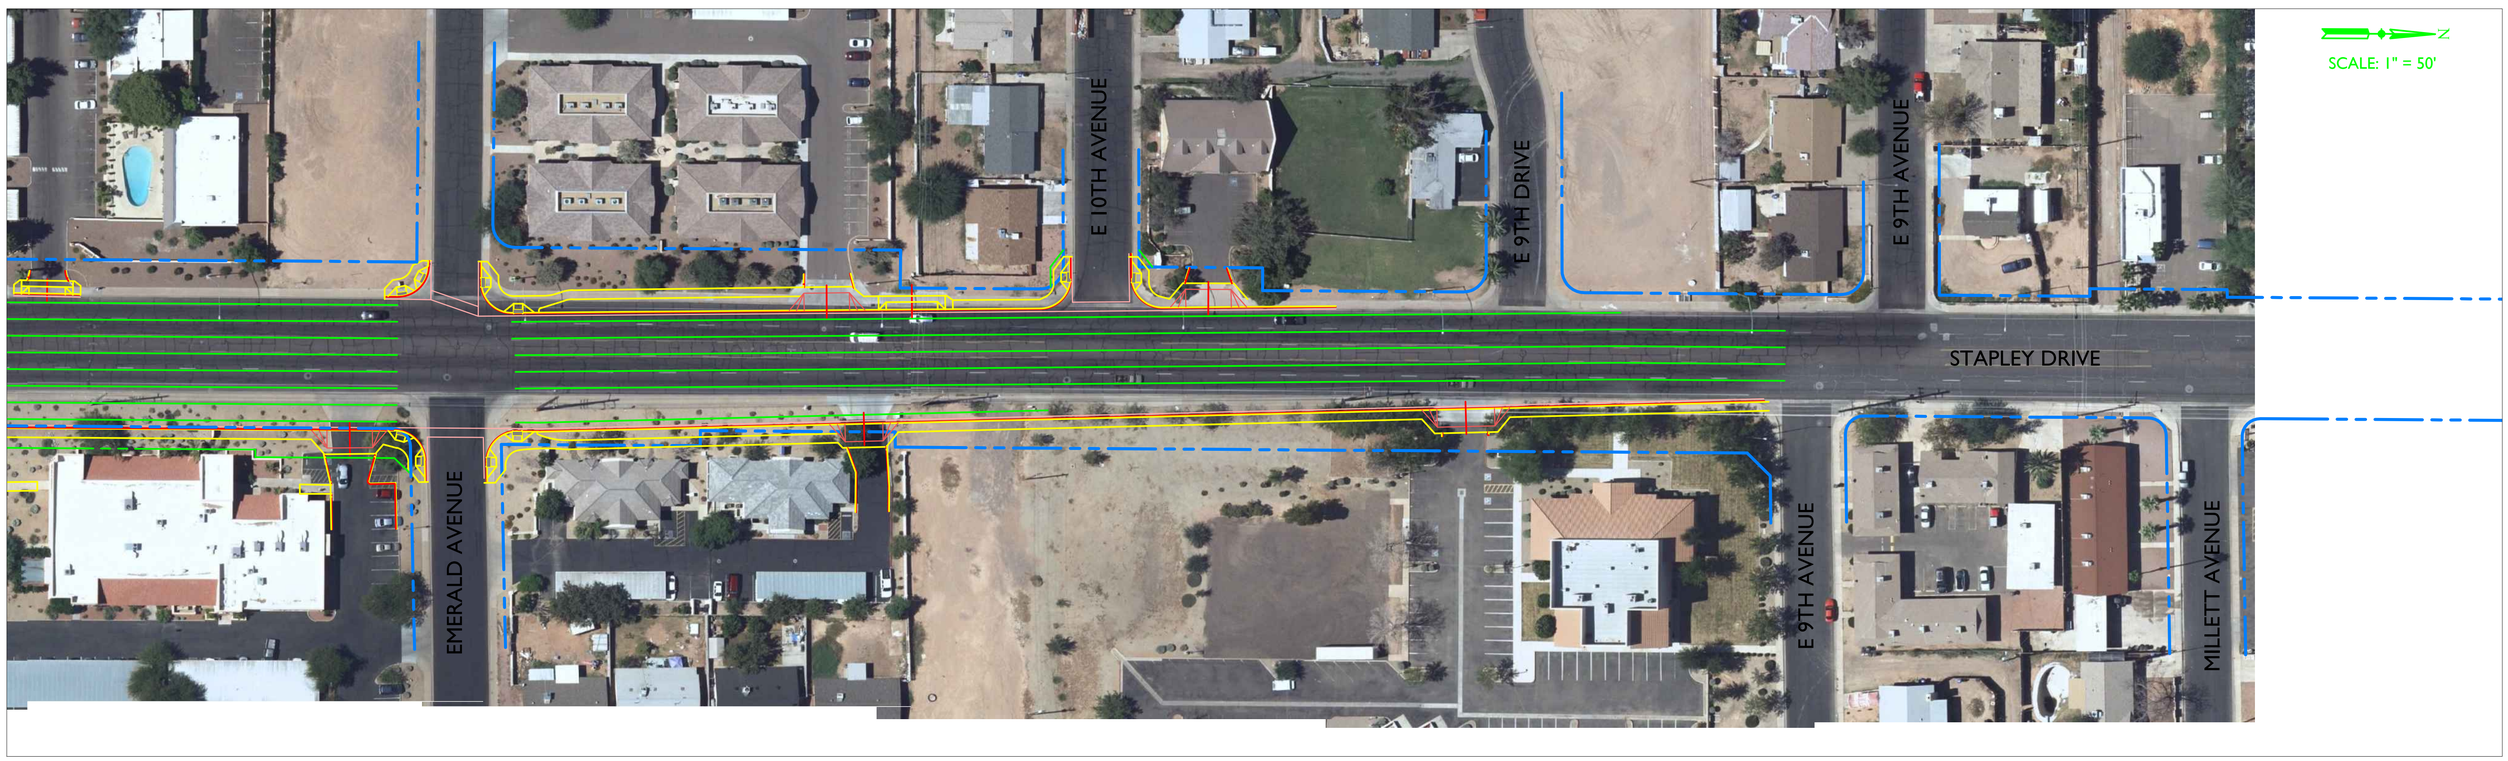
SCALE: 1" = 50'
E 10TH AVENUE
E 9TH DRIVE
E 9TH AVENUE
STAPLEY DRIVE
EMERALD AVENUE
E 9TH AVENUE
MILLETT AVENUE