OPTION 2

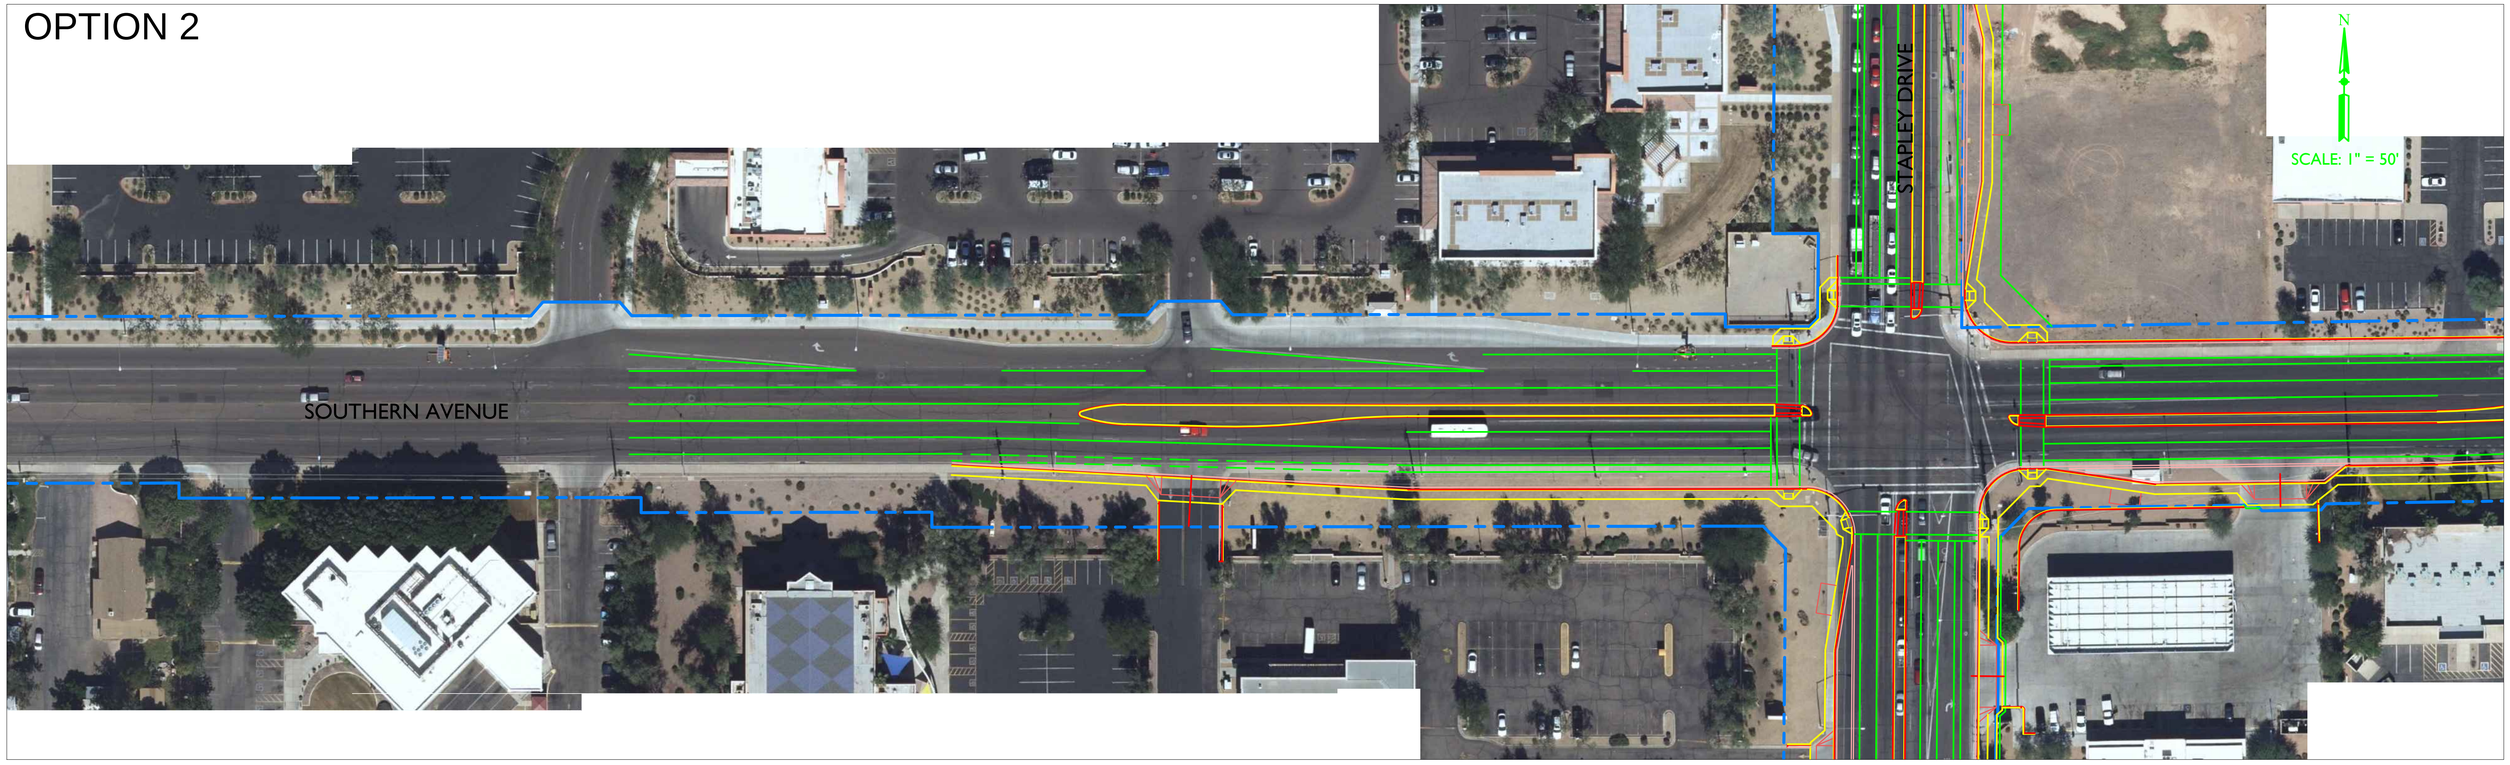
SOUTHERN AVENUE
STAPLEY DRIVE
N
SCALE: 1" = 50'

STAPLEY DRIVE
SOUTHERN AVENUE
S DORAN
S SPUR
N
SCALE: 1" = 50'

OPTION 2

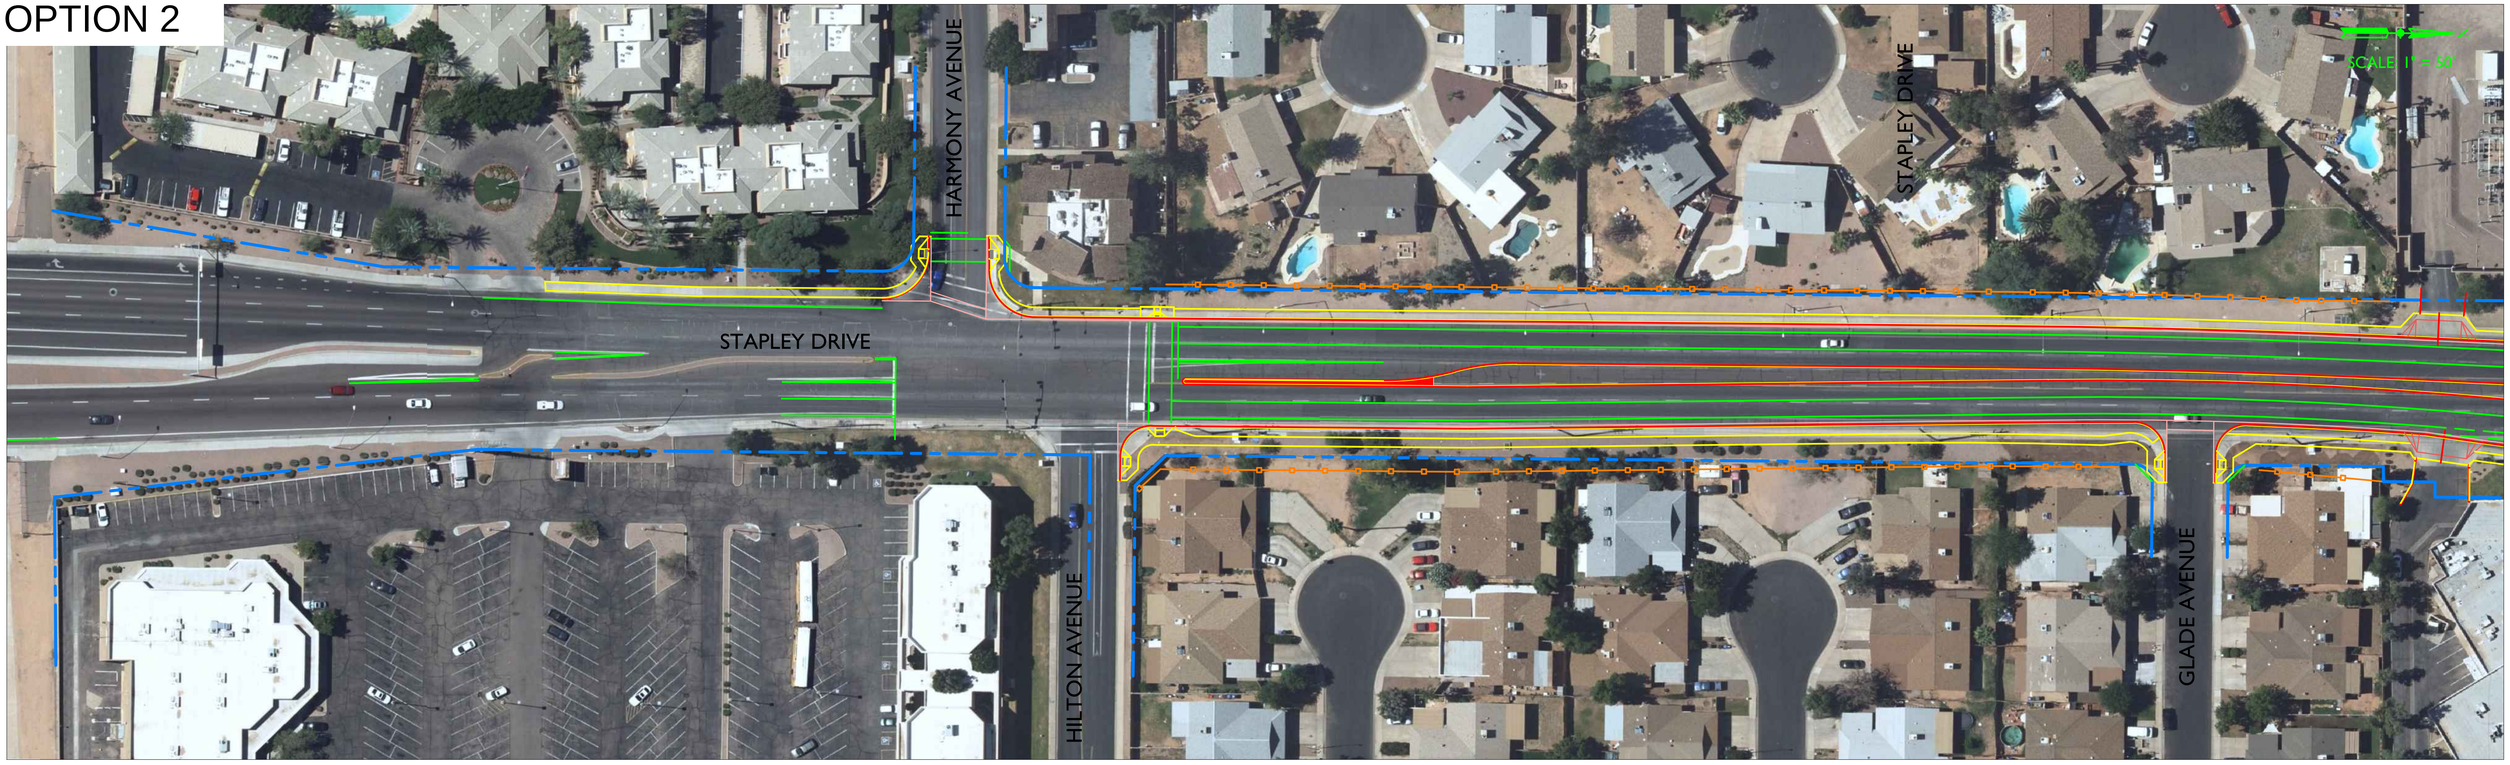
HARMONY AVENUE
STAPLEY DRIVE
STAPLEY DRIVE
HILTON AVENUE
GLADE AVENUE
SCALE: 1" = 50'

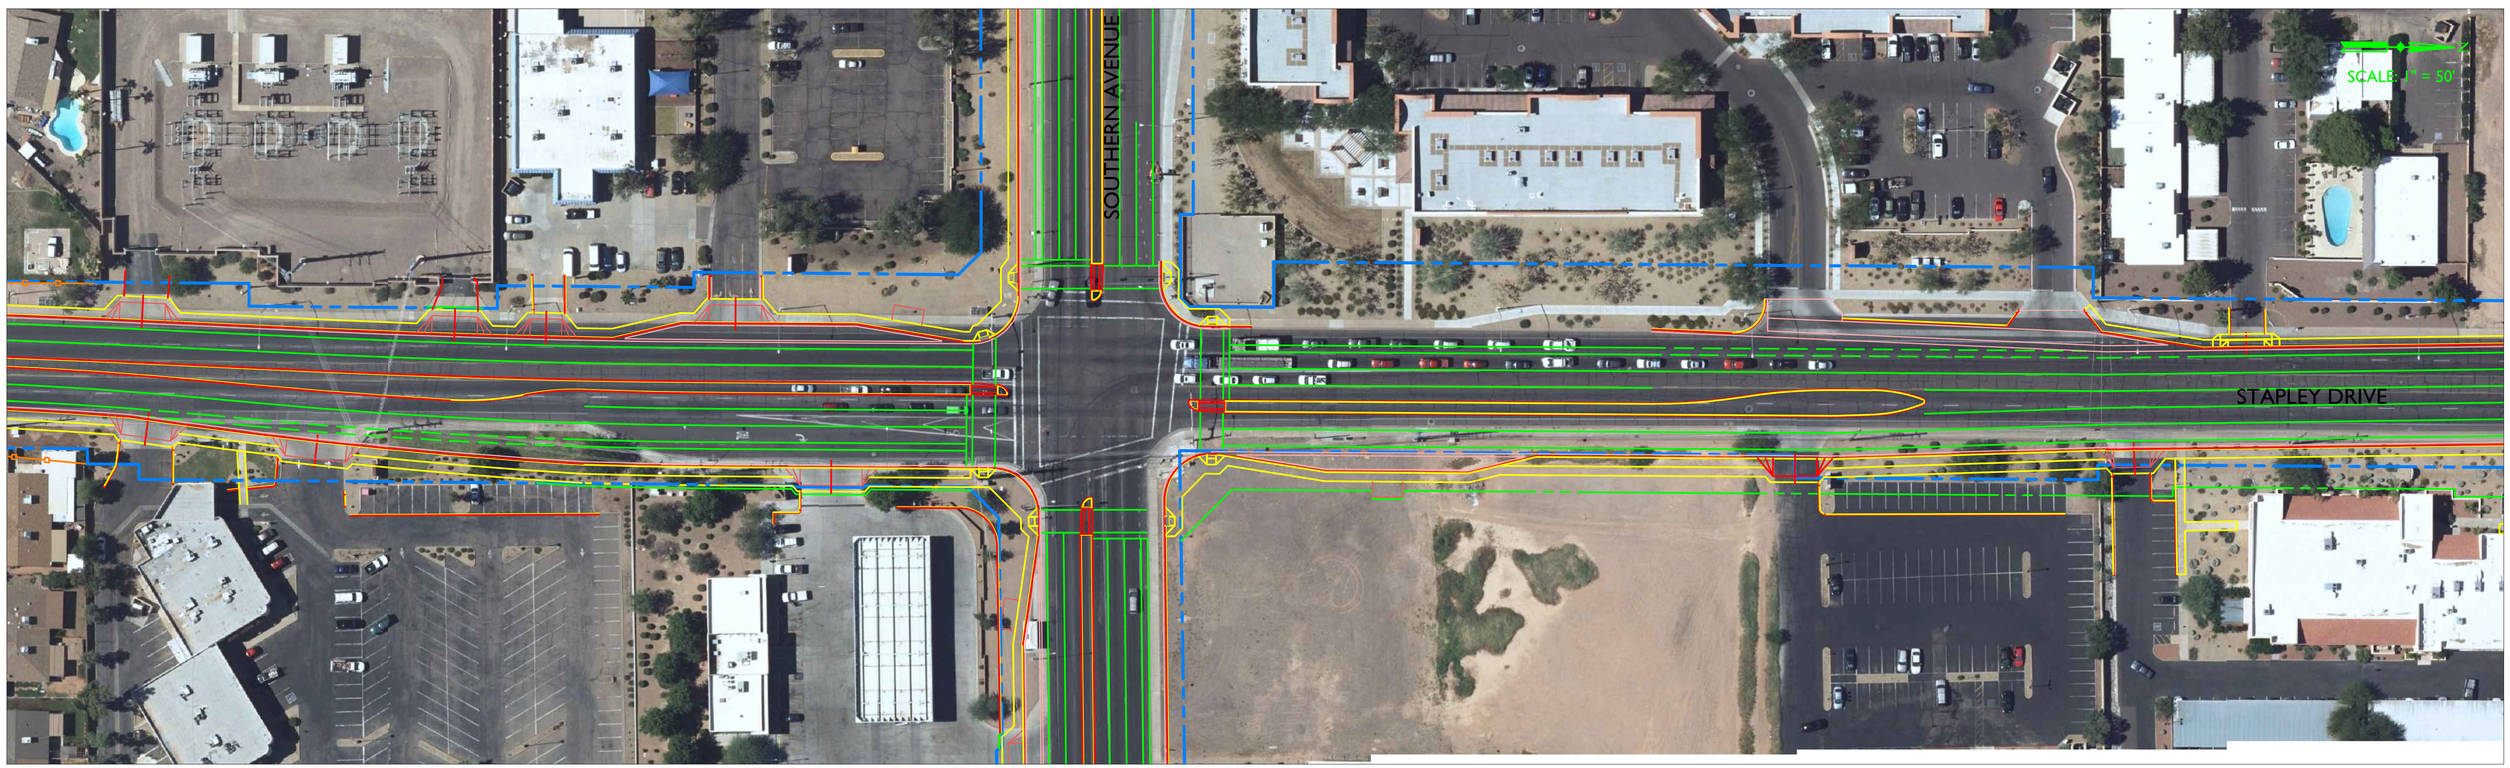
SOUTHERN AVENUE
STAPLEY DRIVE
SCALE: 1" = 50'

OPTION 2

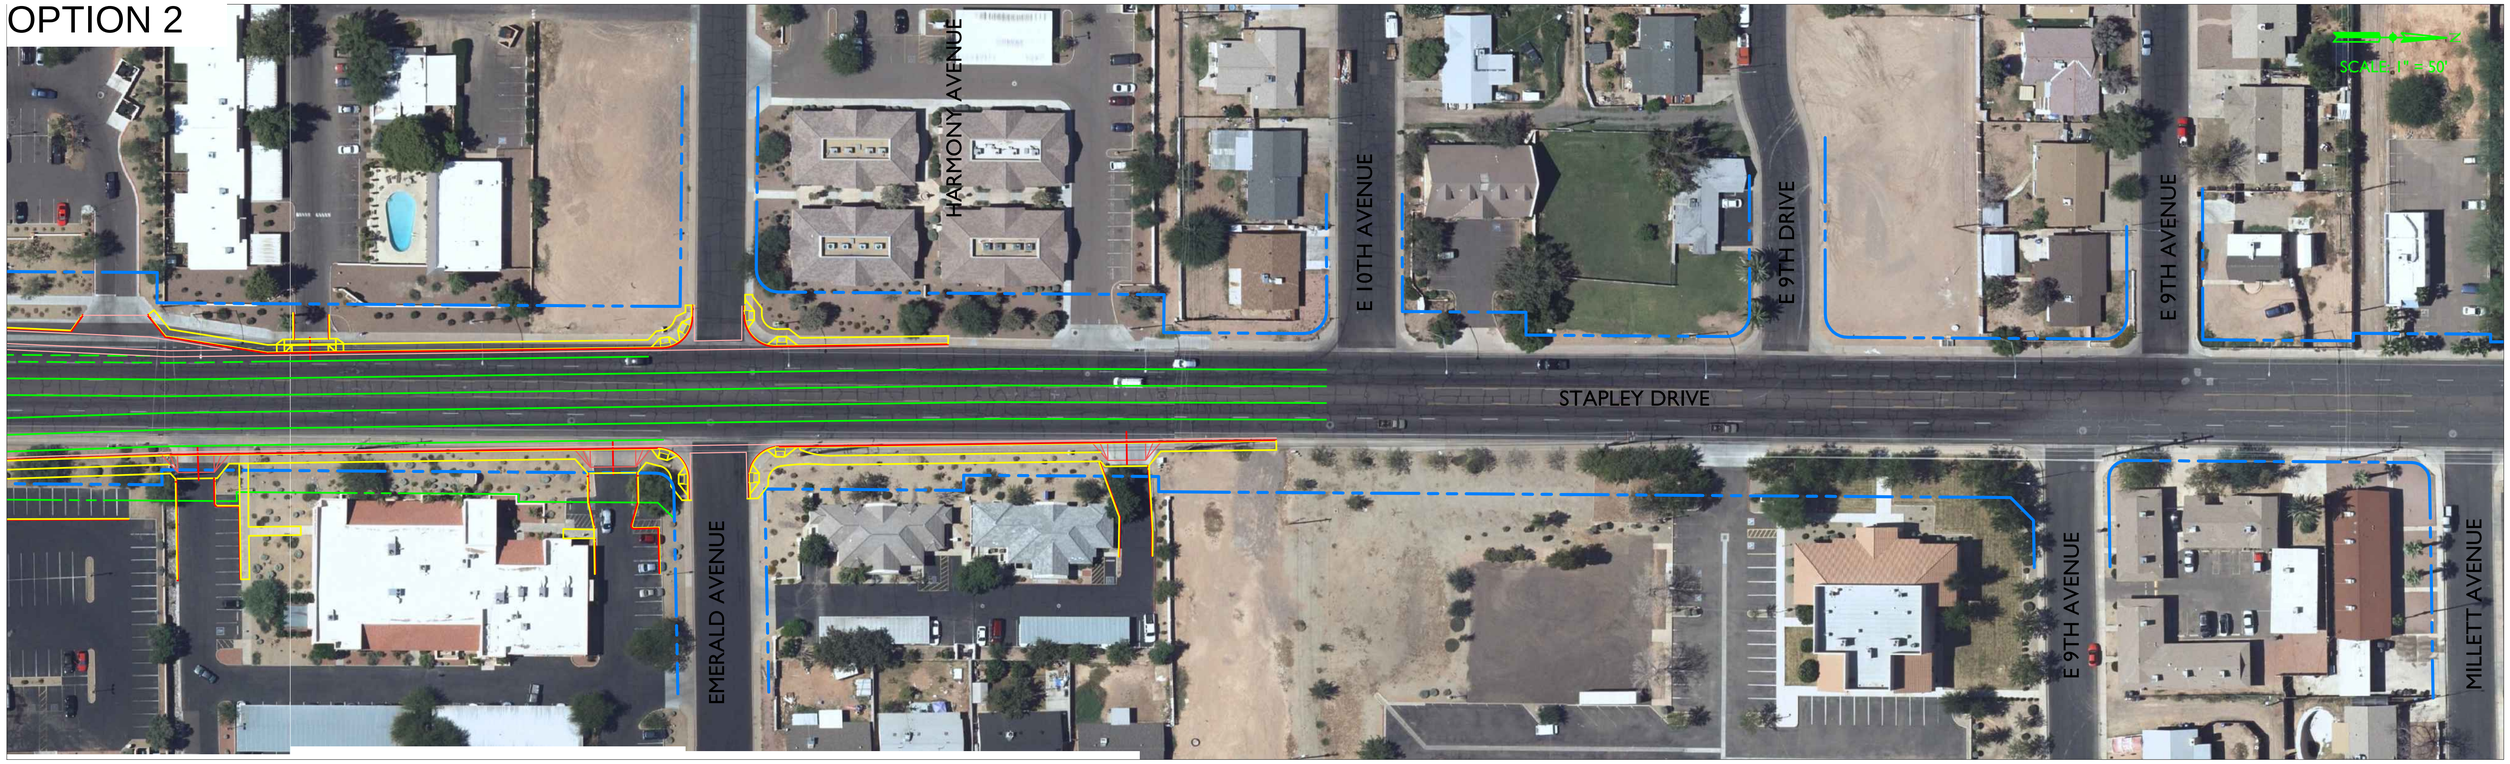
SCALE: 1" = 50'
HARMONY AVENUE
E 10TH AVENUE
E 9TH DRIVE
E 9TH AVENUE
STAPLEY DRIVE
EMERALD AVENUE
E 9TH AVENUE
MILLETT AVENUE